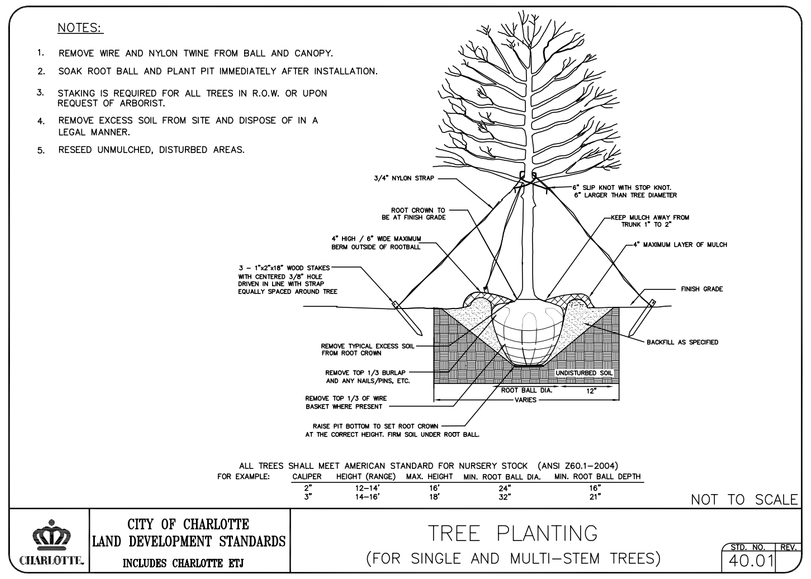

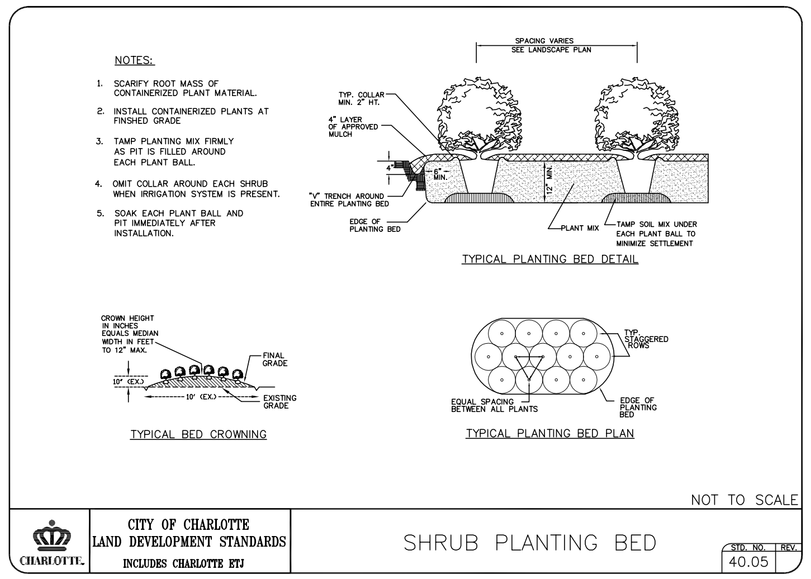

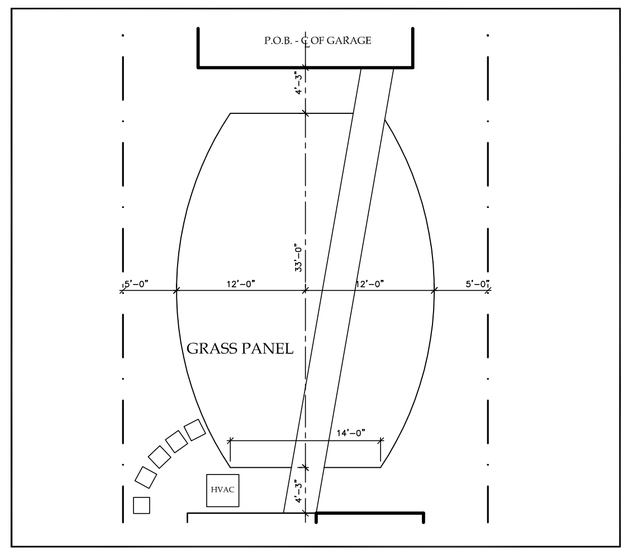

Staking Detail

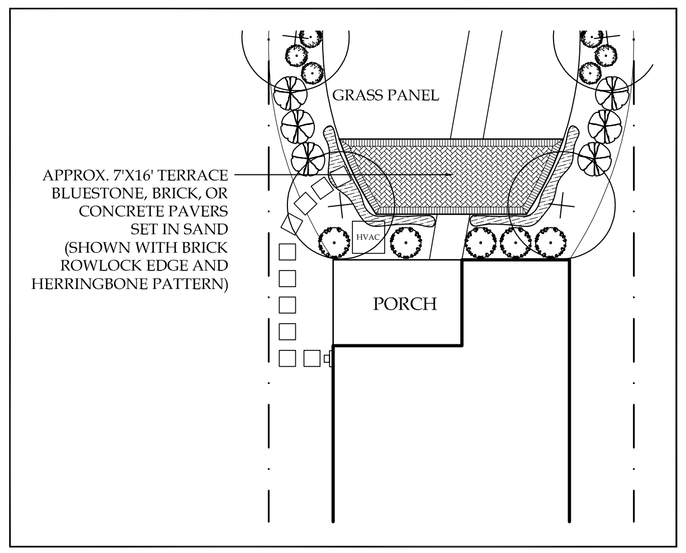

Seating Option

Plant Schedule-D

#	Size	Description	Color	Spacing	Notes
Trees					
6	8-10' Ht.	Prunus serrulata 'Amanogawa' Flowering Cherry	Light Pink	A.I.	Ornamental
Shrubs					
10	5-6'Ht	Arborvitae		3"O.C.	Evergreen
5	7 gal.	Otto Luyken Laurel		31/2' O.C.	Evergreen
12	7 gal.	Loropetalum	Pink	4'O.C.	
10	3 gal.	Spirea 'Neon Flash'	Pink	3' O.C.	
10	3 gal.	Berberis thunbergii autropurpurea 'Nana'		2'O.C.	Redish/Purple
5	3 gal.	Encore Azalea 'Autumn Rouge'	Pink	3'O.C.	
Ground Covers					
40	4"pot	Mazus repetans	Purple		
10 SF		Seasonal Color – Fall Pansies and Spring Begonias			

700 SF Bermuda Grass Sod or Seed
A.I. – As indicated on Plan.

Notes:
1. See look book on website for focal point options and water features.
2. Contractor to price irrigation.
3. Contractor to use Garden Max soil with compost mixed in.
4. Contractor to use 4" Double Hammered Shredded Hardwood Mulch.
5. Contractor to verify all measurements.
6. Contractor to insure positive drainage away from all buildings.
7. Contractor to verify P.O.B. (Point of Beginning) and stake as indicated on construction documents prior to commencement of construction. Notify designer of any discrepancies.

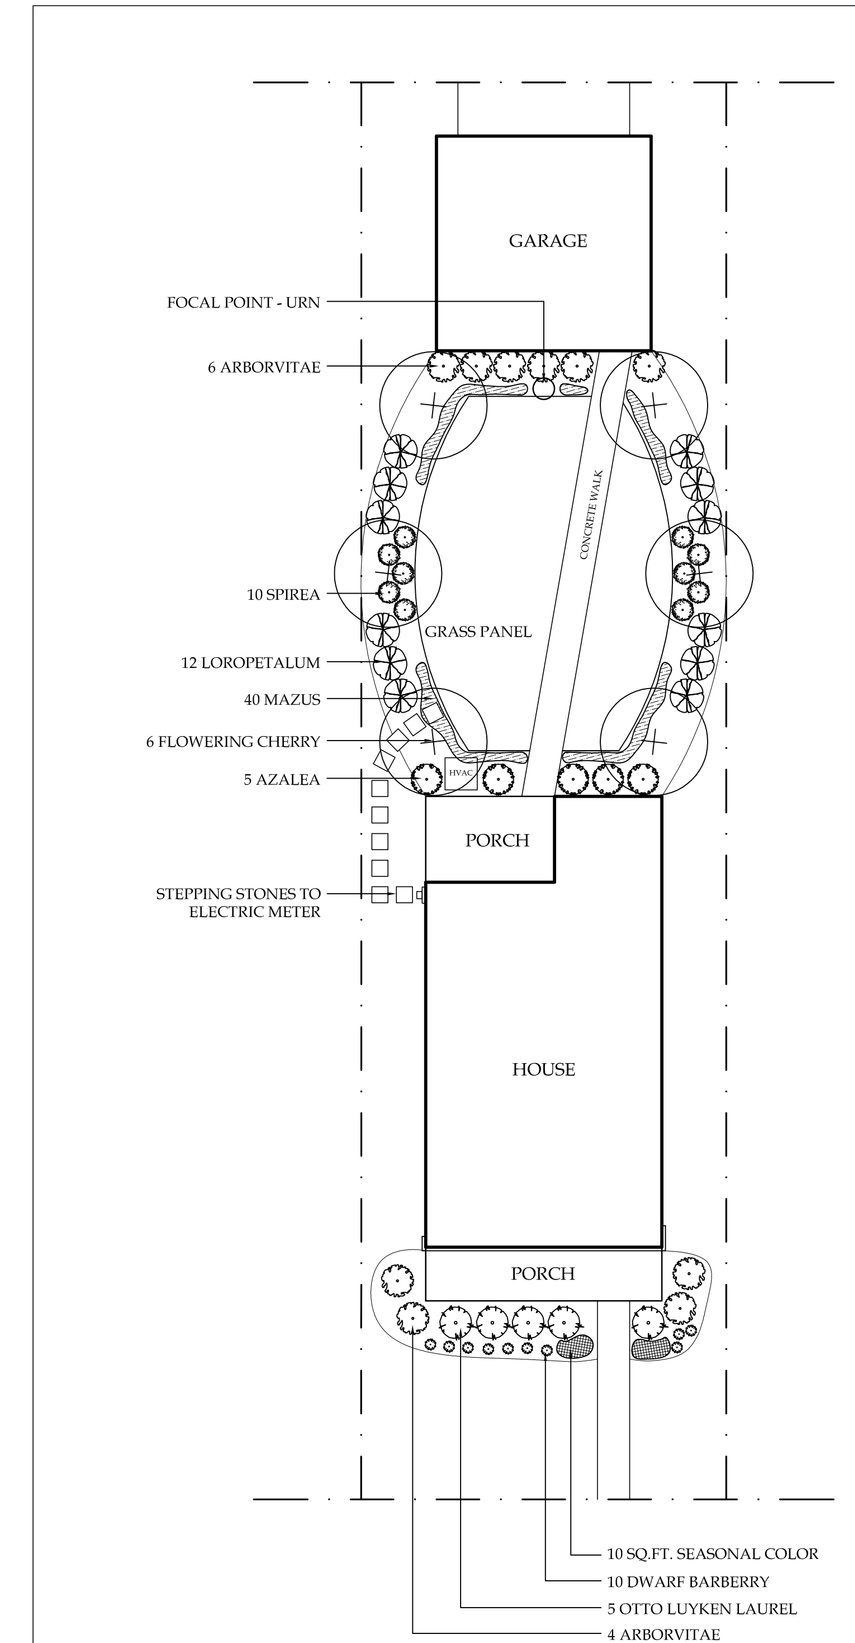

Master Plan - Scheme D

blair farris designs
master planning + gardens + hardscapes
704-737-1618 + 1919 Kensal Court Charlotte NC 28211 + blairfarris@mac.com

Brightwalk Homes
Woodward Avenue 28206

Scheme D Planting Plan

Scale 1"=10'